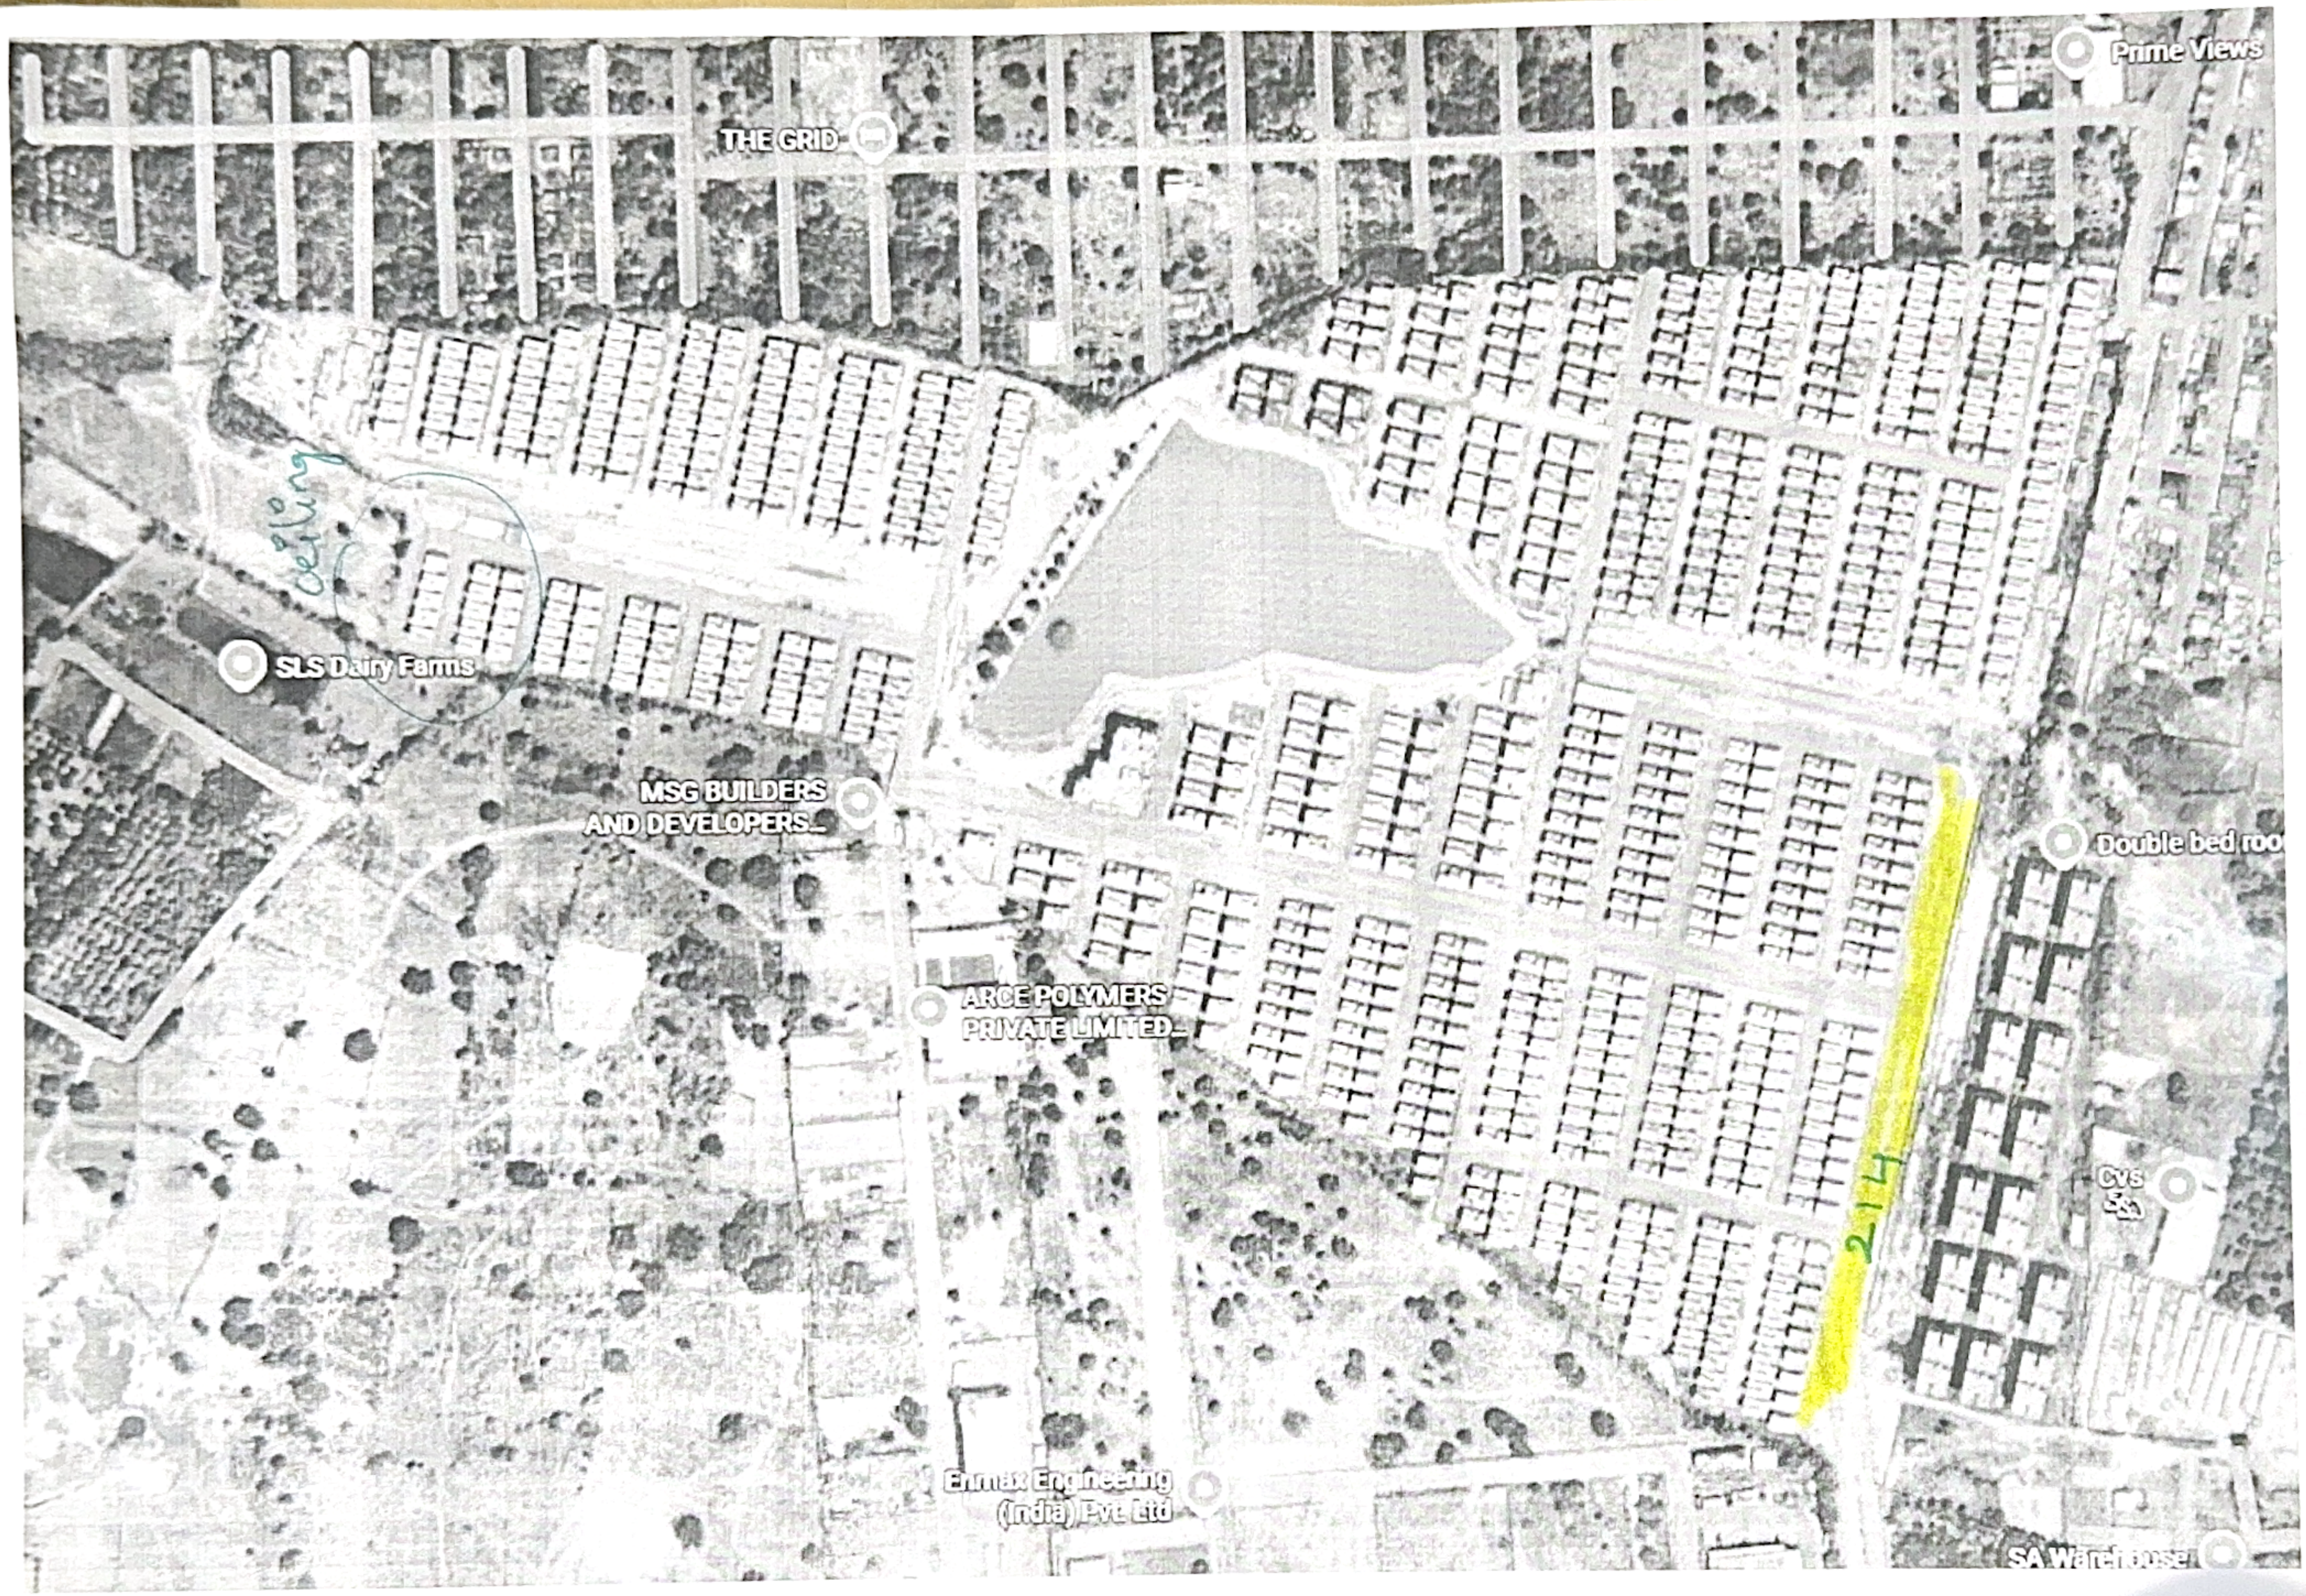
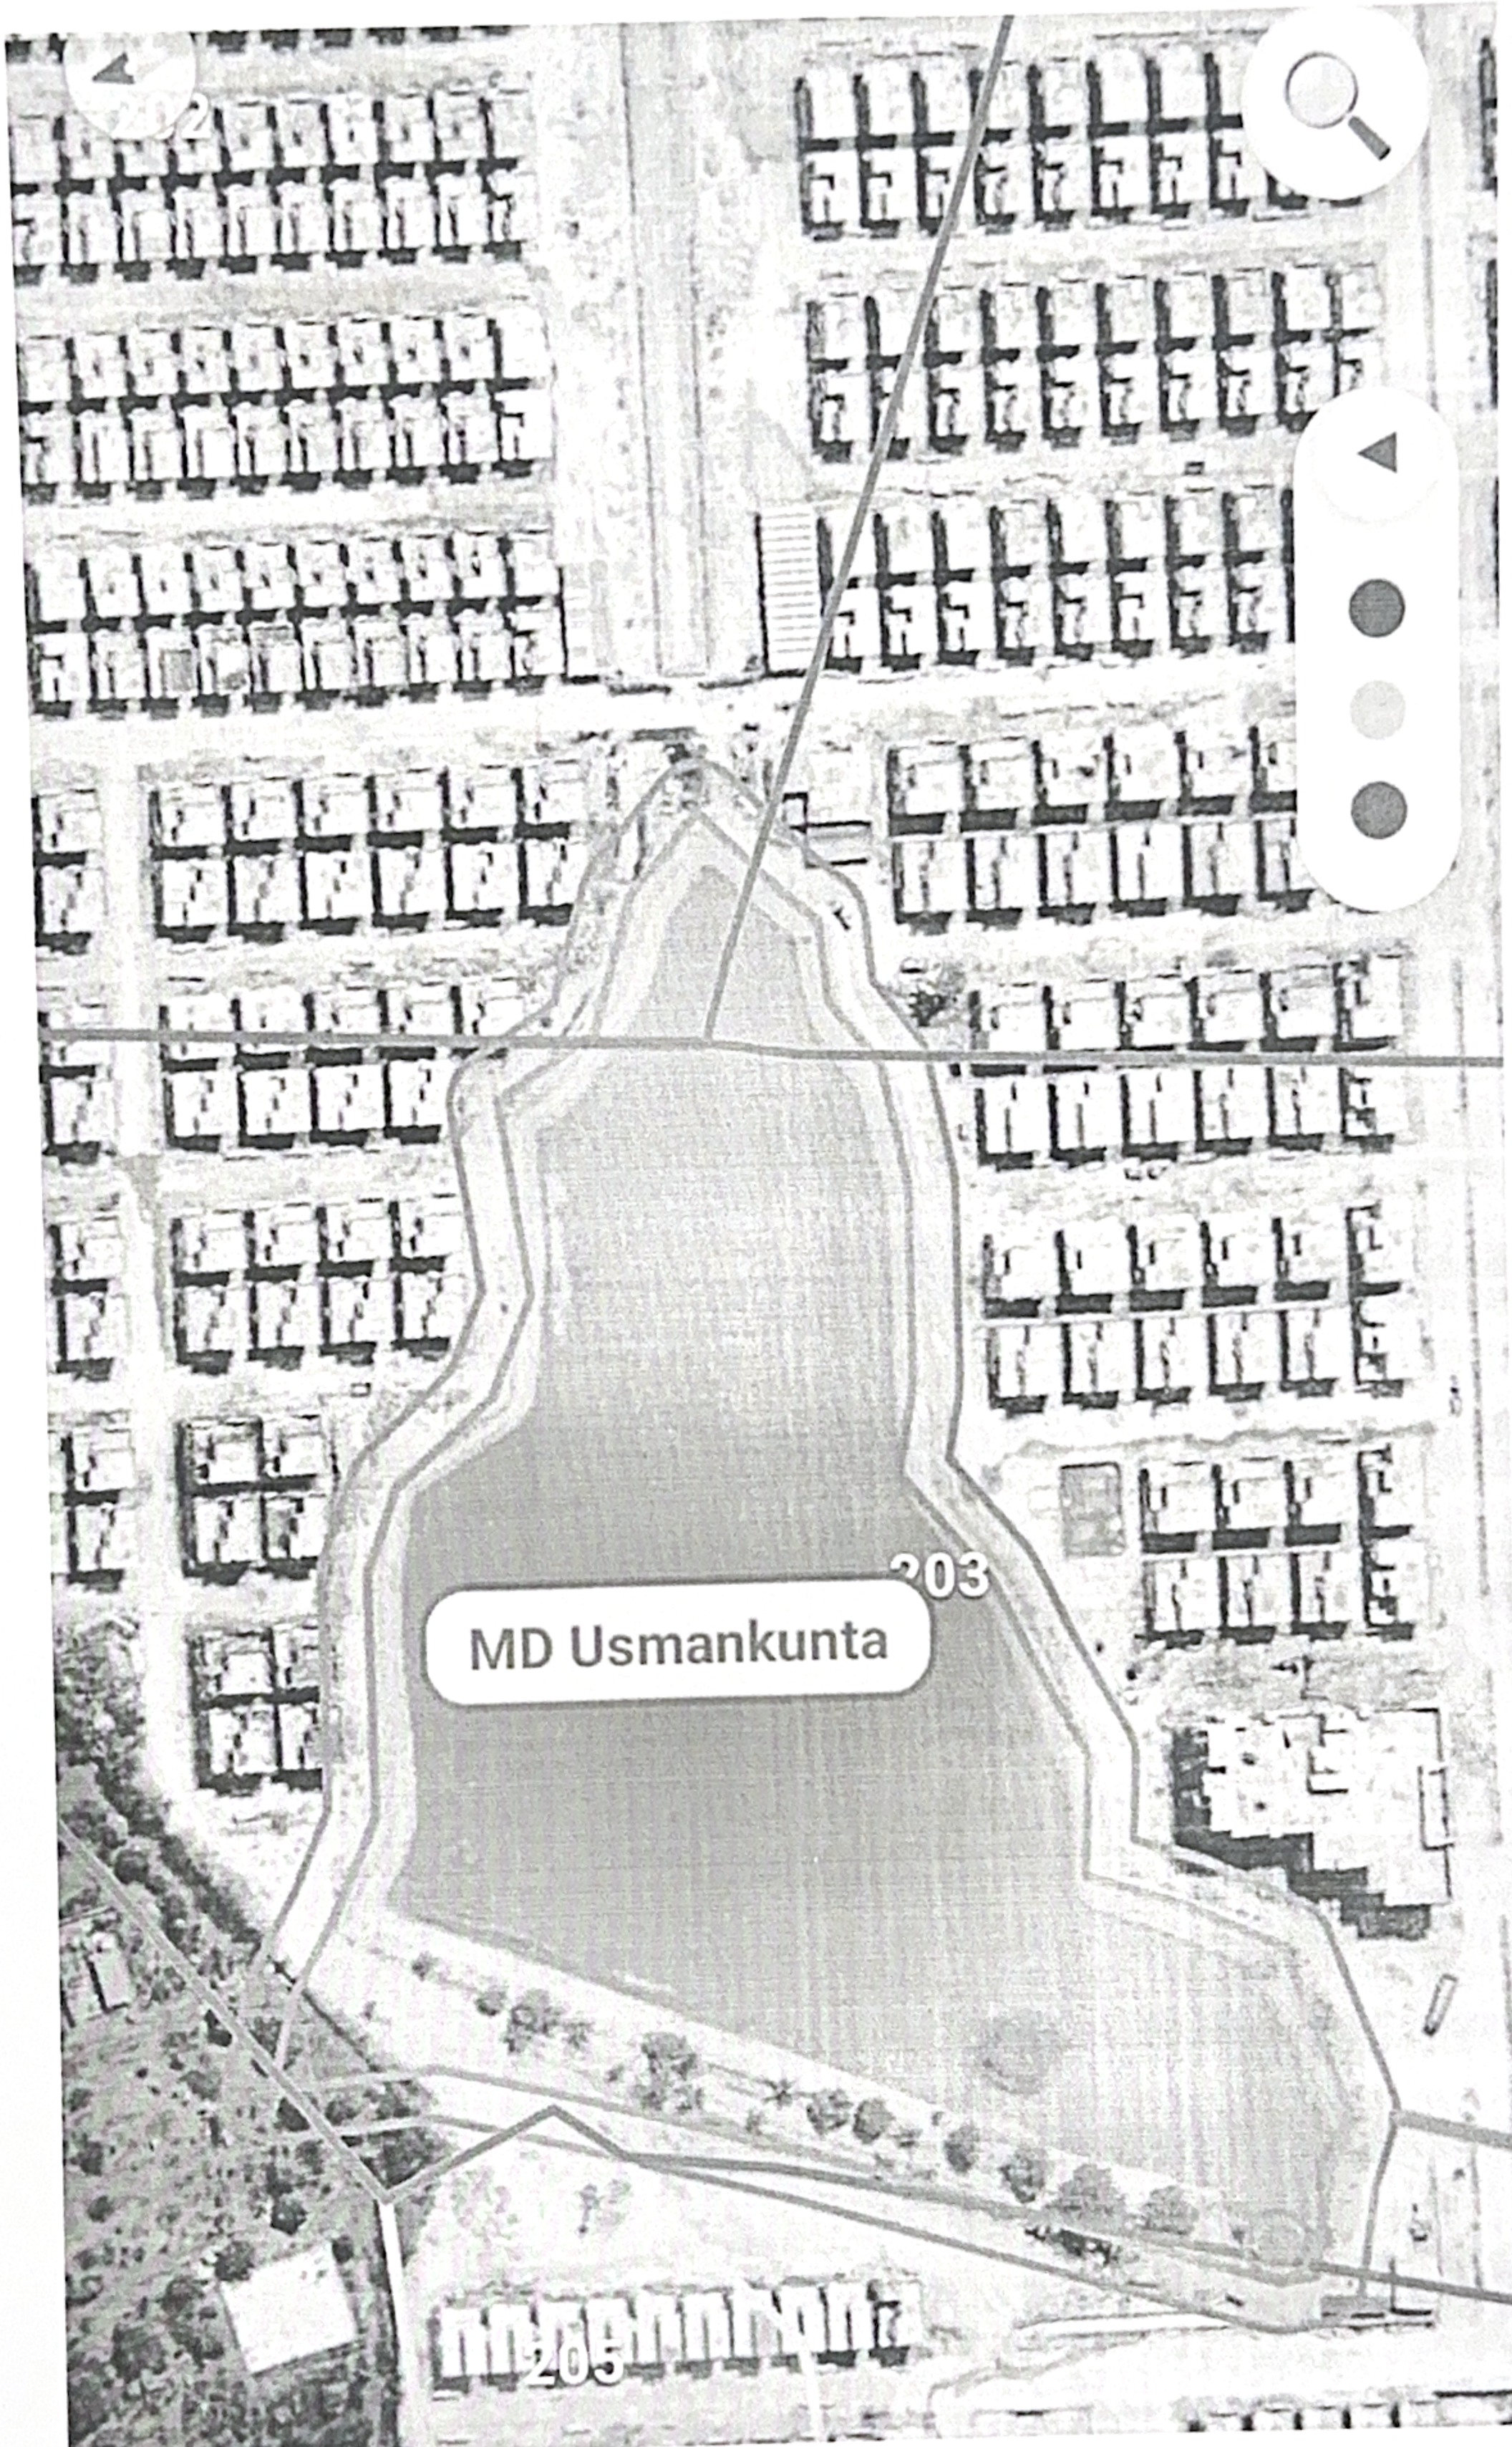
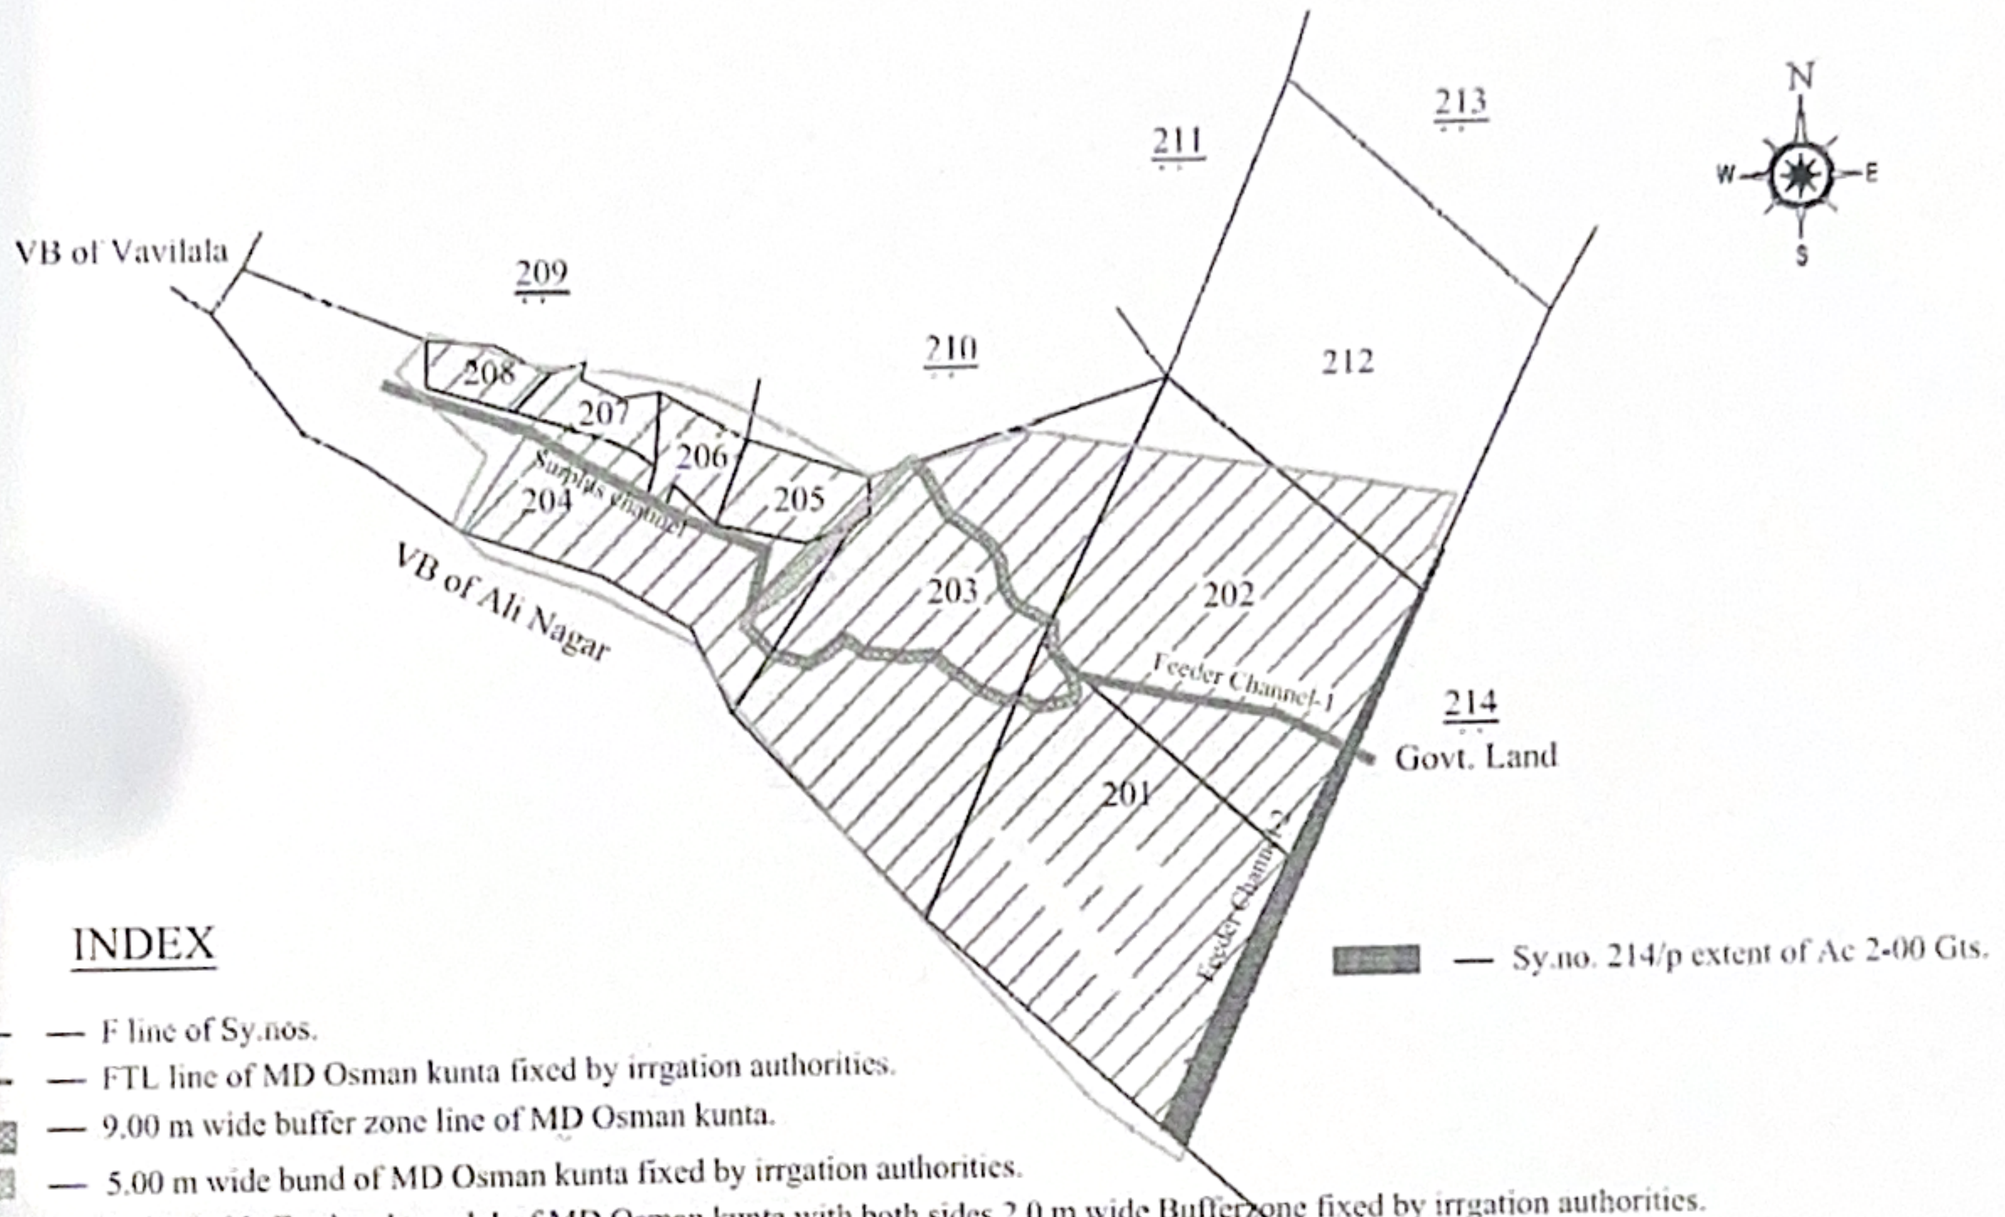

THE GRID
Prime Views
SLS Dairy Farms
MSG BUILDERS
AND DEVELOPERS...
ARCE POLYMERS
PRIVATE LIMITED...
Ermax Engineering
(India) Pvt Ltd
Double bed roo
Cvs
214


MD Usmankunta
203

SKETCH SHOWING SY. NO. 201 TO 208 & 212 SITUATED AT GAGILAPUR VILLAGE, GANDIMYSAMMA-DUNDIGAL MANDAL, MEDCHAL-MALKAJGIRI DIST.



INDEX

— F line of Sy.nos.

— FTL line of MD Osman kunta fixed by irrgation authorities.

— 9.00 m wide buffer zone line of MD Osman kunta.


— 5.00 m wide bund of MD Osman kunta fixed by irrgation authorities.

— 3.00 m wide Feeder channel-1 of MD Osman kunta with both sides 2.0 m wide Bufferzone fixed by irrgation authorities.

— 2.00 m wide Feeder channel-2 of MD Osman kunta with both sides 2.0 m wide Bufferzone fixed by irrgation authorities.

— 4.00 m wide Surplus channel of MD Osman kunta with both sides 2.0 m wide Bufferzone fixed by irrgation authorities.

S-NO	SURVEY NO	Total Sy.no. extent AC - Gts	Applicant Extent AC - Gts	Extent effected in Tank FTL area of MD Osman kunta AC - Gts	Extent effected in Tank Bufferzone area of MD Osman kunta AC - Gts	Extent effected in Bund Bufferzone area of MD Osman kunta AC - Gts	Extent effected MFL Feeder Channel-1 of MD Osman kunta AC - Gts	Extent effected Bufferzone area FC-1 of MD Osman kunta AC - Gts	Extent effected MFL Feeder Channel-2 of MD Osman kunta AC - Gts	Extent effected Bufferzone area FC-2 of MD Osman kunta AC - Gts	Extent effected Surplus channel MFL of MD Osman kunta AC - Gts	Extent effected Surplus channel Bufferzone of MD Osman kunta AC - Gts	Balance Extent AC - Gts	Extent
(1)	(2)	(3)	(4)	(5)	(6)	(7)	(8)	(9)	(10)	(11)	(12)	(13)	(14)	(15)
1	201	18-19	18-19	0-15	0-09	0-00	0-00	0-00	0-04	0-08	0-00	0-00	17-23	
2	202	18-23	17-34	0-00	0-02	0-00	0-07.5	0-10	0-02	0-04	0-00	0-00	17-08.5	
3	203	20-19	19-29	6-00	0-38	0-02	0-00	0-00	0-00	0-00	0-00	0-00	12-29	
4	204	13-36	7-04	0-17	0-03	0-05	0-00	0-00	0-00	0-00	0-11	0-11	05-37	
5	205	2-06	2-06	0-00	0-00	0-02	0-00	0-00	0-00	0-00	0-00	0-00	02-04	
6	206	1-19	1-19	0-00	0-00	0-00	0-00	0-00	0-00	0-00	0-01	0-01	01-17	
7	207	1-13	1-13	0-00	0-00	0-00	0-00	0-00	0-00	0-00	0-00	0-00	01-13	
8	208	1-08	1-08	0-00	0-00	0-00	0-00	0-00	0-00	0-00	0-00	0-00	01-08	
9	212	19-19	1-09	0-00	0-00	0-00	0-00	0-00	0-00	0-00	0-00	0-00	01-09	
	TOTAL :		70-21	6-32	1-12	0-09	0-07.5	0-10	0-06	0-12	0-12	0-12	60-28.5	

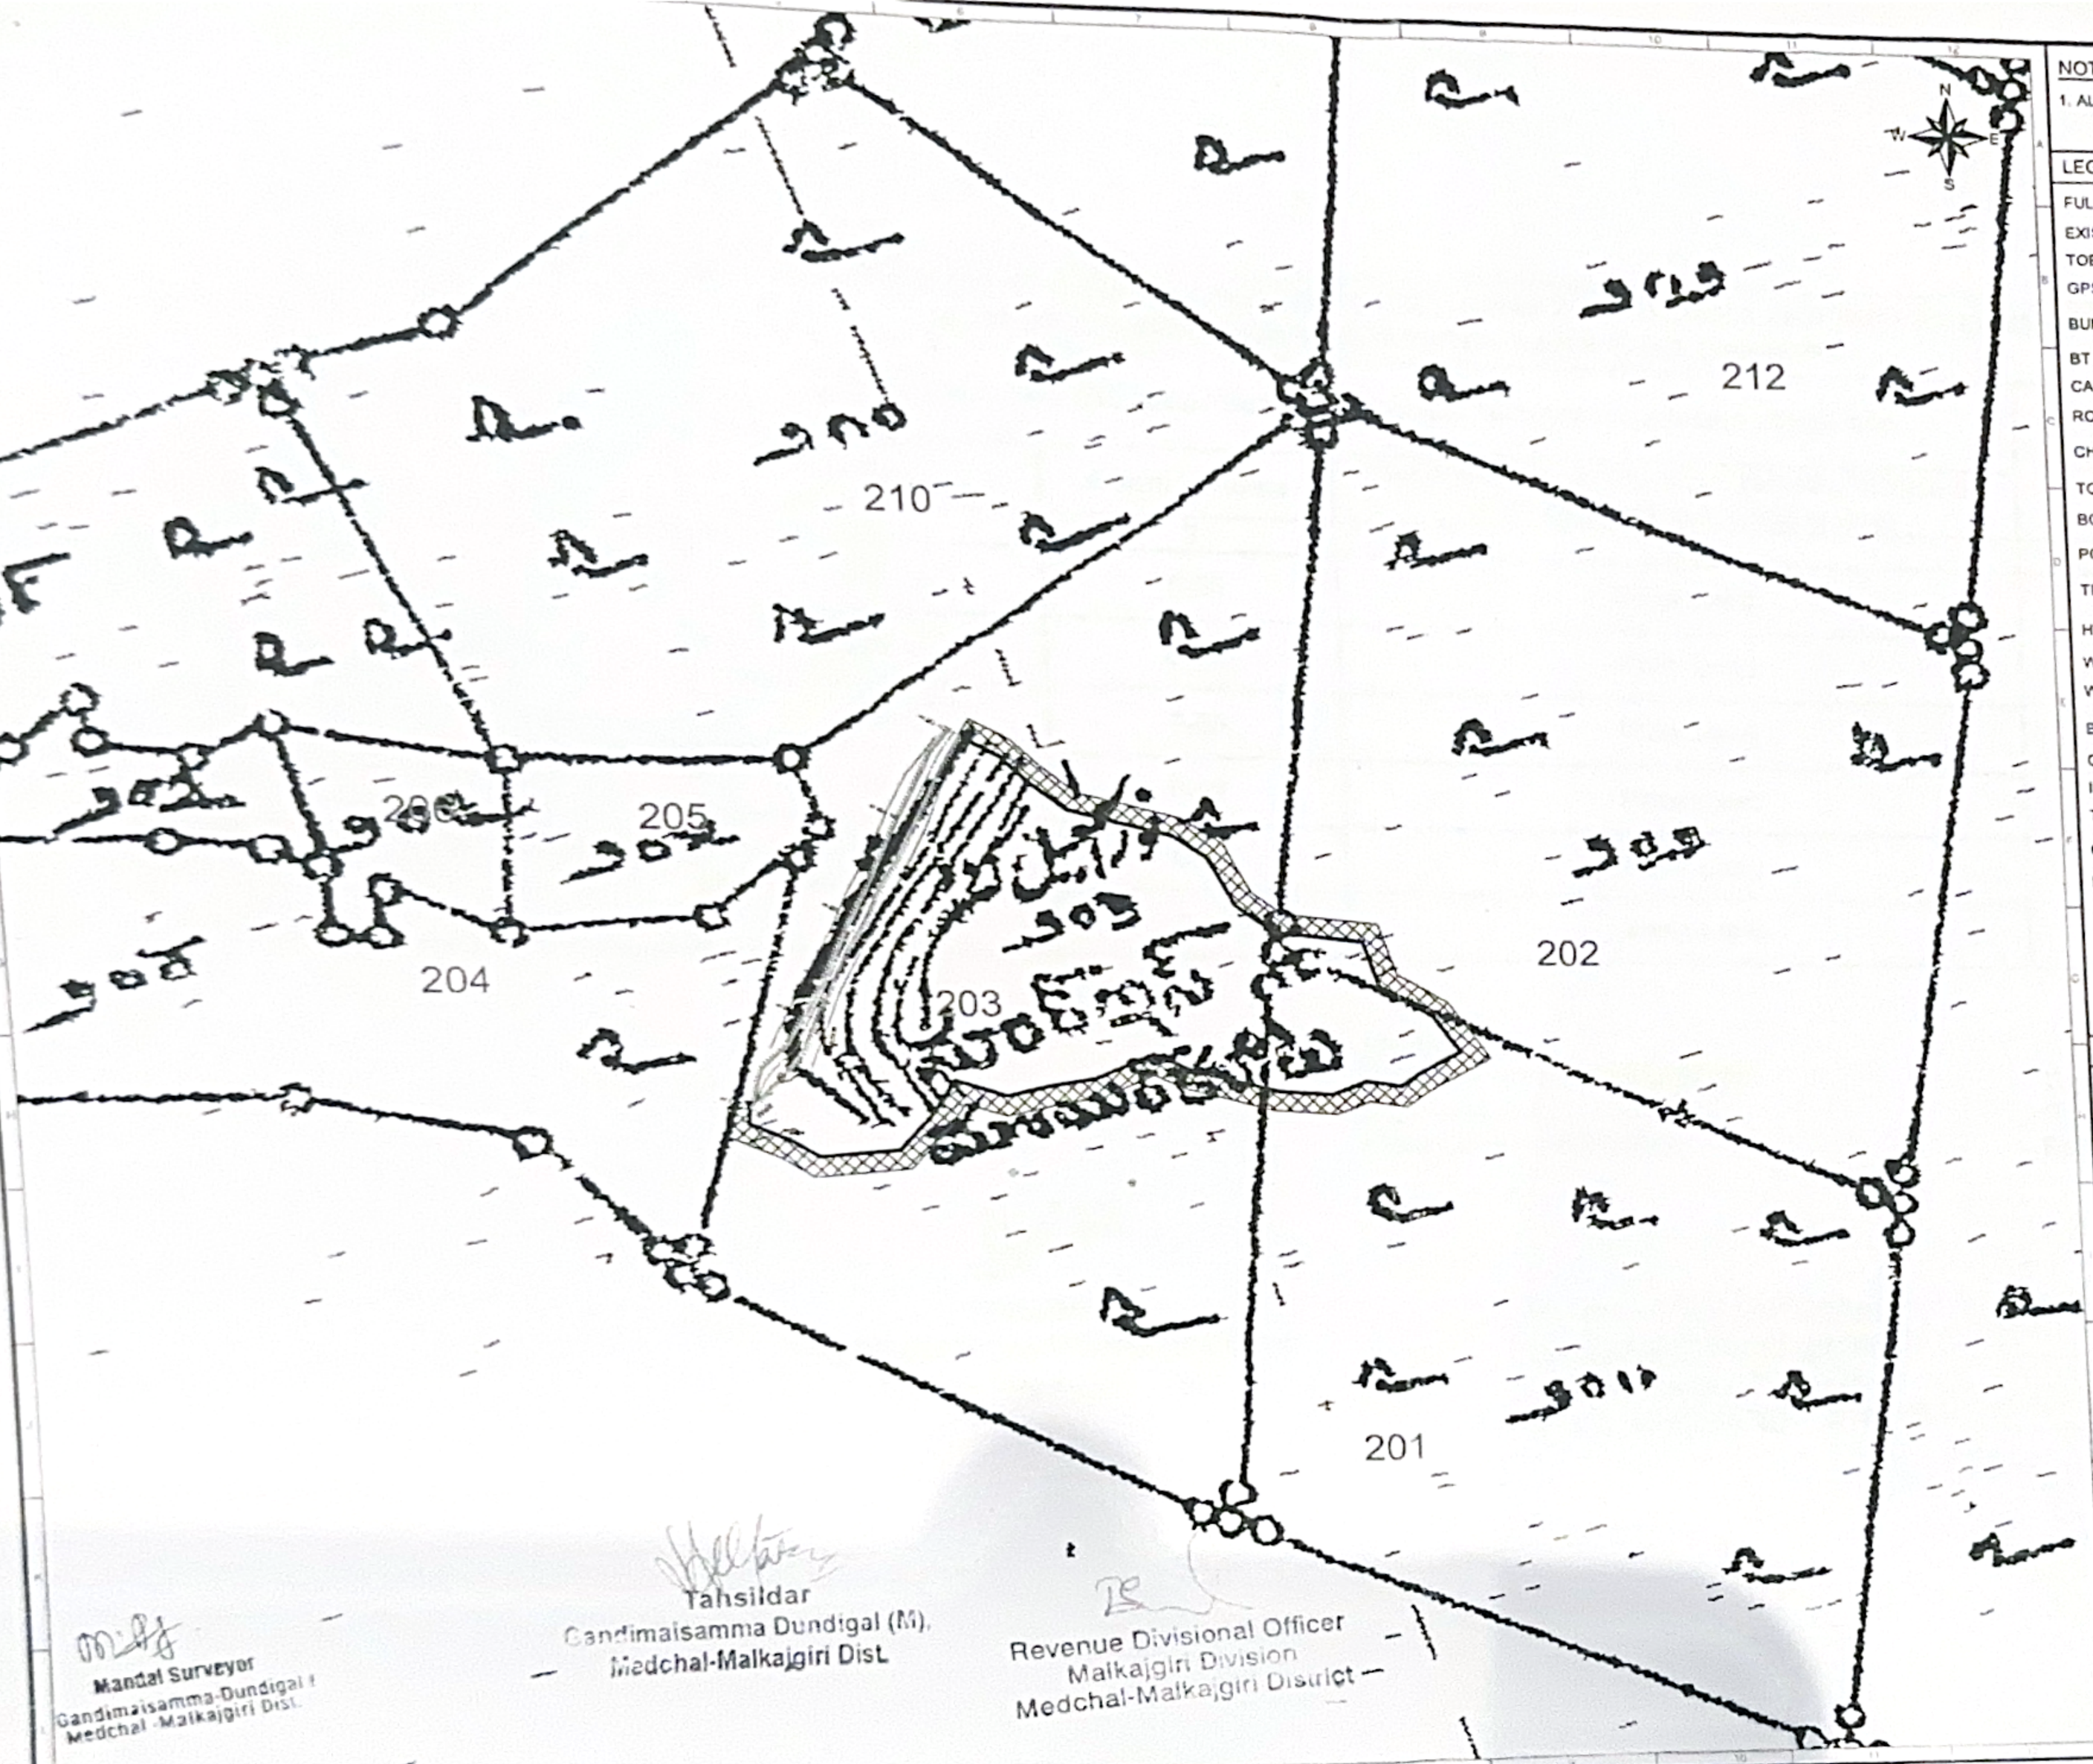

NOTE.

1. ALL LEVELS ARE IN METRES.

R 0

LEGEND :

FULL TANK LEVEL (FTL)	
EXISTING FTL PILLAR	
TOE LINE	
GPS CONTROL POINTS	
BUND TOP	
BT ROAD	
CART TRACK	
ROCK / BOULDERS	
CHURCH / TEMPLE / MOSQUE	
TOMB / CHHATRI / GRAVES	
BORE WELL POINT	
POWER LINE WITH POLE	
TRANSFORMER	
HT-TOWER	
WATER SPREAD	
WELL	
BUILDINGS	
COMPOUND WALL	
INLET / OUTLET	
TREE	
CULVERT	
DRAIN / STREAM	
FENCING	
RAILWAY TRACK	
VILLAGE BOUNDARY	
BUFFER ZONE 9m FROM FTL LINE	

LAKE DETAILS:

1. PRESENT WATER SPREAD AREA	:	Nil
2. AREA OF THE TANK UPTO FTL	:	6.816 Acres
3. WATER LEVEL	:	Nil
4. FULL TANK LEVEL (FTL)	:	+100.000 m
5. FULL TANK LEVEL PERIMETER	:	802.479 m
6. BUND LENGTH	:	192.395m
7. DATE OF SURVEY	:	15-07-2019

NOTE:FTL Traced As Weir Top

Rev'n.	Description	Date	Signature
R 0	Draft Copy		

Client : HYDERABAD METROPOLITAN DEVELOPMENT AUTHORITY

Project : SURVEY OF LAKES IN EXTENDED HMDA AREA

Title : CADASTRAL MAP OF MD OSMAN KUNTA (ID - 2800/EN/16) GAGILAPUR (V) GANDIMYSAMMA - DUNDIGAL (M) MEDCHAL-MALKAJGIRI (D)

Consultants : aarvee associates

Scale	1:3000		
Dealt	Touseeq		
Drawn	E.Radhika		
Checked	V.Vamsi		
Approved	V.Vamsi		
Drg. No.	AA/IRR/1669/ID-2800/EN/16	Sheet No.	1
Date	04-10-2024		

Mandal Surveyor
Gandimaisamma-Dundigal (M)
Medchal-Malkajgiri Dist.

Tahsildar
Gandimaisamma Dundigal (M),
Medchal-Malkajgiri Dist.

Revenue Divisional Officer
Malkajgiri Division
Medchal-Malkajgiri District

Vengamamba Lake ======= ================== Aalaya Infra

Kandukur Lake ========= Kandukur ================

Kohinoor Developers

- Vanam Cheruvu ========= Tellapur ================

  Anuhar Homes

- Mella Cheruvu ========= Tellapur ================

  Aliens Developers

- Chelikunta ========== Tellapur ================

  Rajapushpa Properties

- Bandhamkunta ========== Ameenpur ================ Avantika Pride Walls
- Nerudu Cheruvu ======== Pedkanjarla ============

  Aurobindo Tatva Township

- Nalla Cheruvu ========= Narsingi ================

  Ramky Estates

- Pashamailaram Lake ==== Isnapur ================

  Aparna Constructions

- Rudraram Lake ========= Rudraram ================

  SERAC Estates

- Isnapur Peddacheruvu == Isnapur ================

  Good Times Builders

- Timber Lake ========== Manchirevula ============

  Mantri Developers

- Bandlaguda Jagir Cheruvu == ========== Keerti Estates
- Ibrahim Lake ========== Neknampur ==============

  Ananda Homes

- Raikunta ============== Maheshwaram ========== Ramky Estates
- Komatikunta ========== Bowrampet ==============

  Tripura Constructions

- Mondikunta ========== Bowrampet ============== Tripura Constructions
- MD Usmankunta ======== Gagillapur ============

  Venkat Praneet Developers

- Bommayi Lake ========== Gowdavelli ============

  Saket Engineers

- Pedda Cheruvu ========= Dundigal ================

  Aparna Constructions

RELATED NEWS